طبقه پنجم

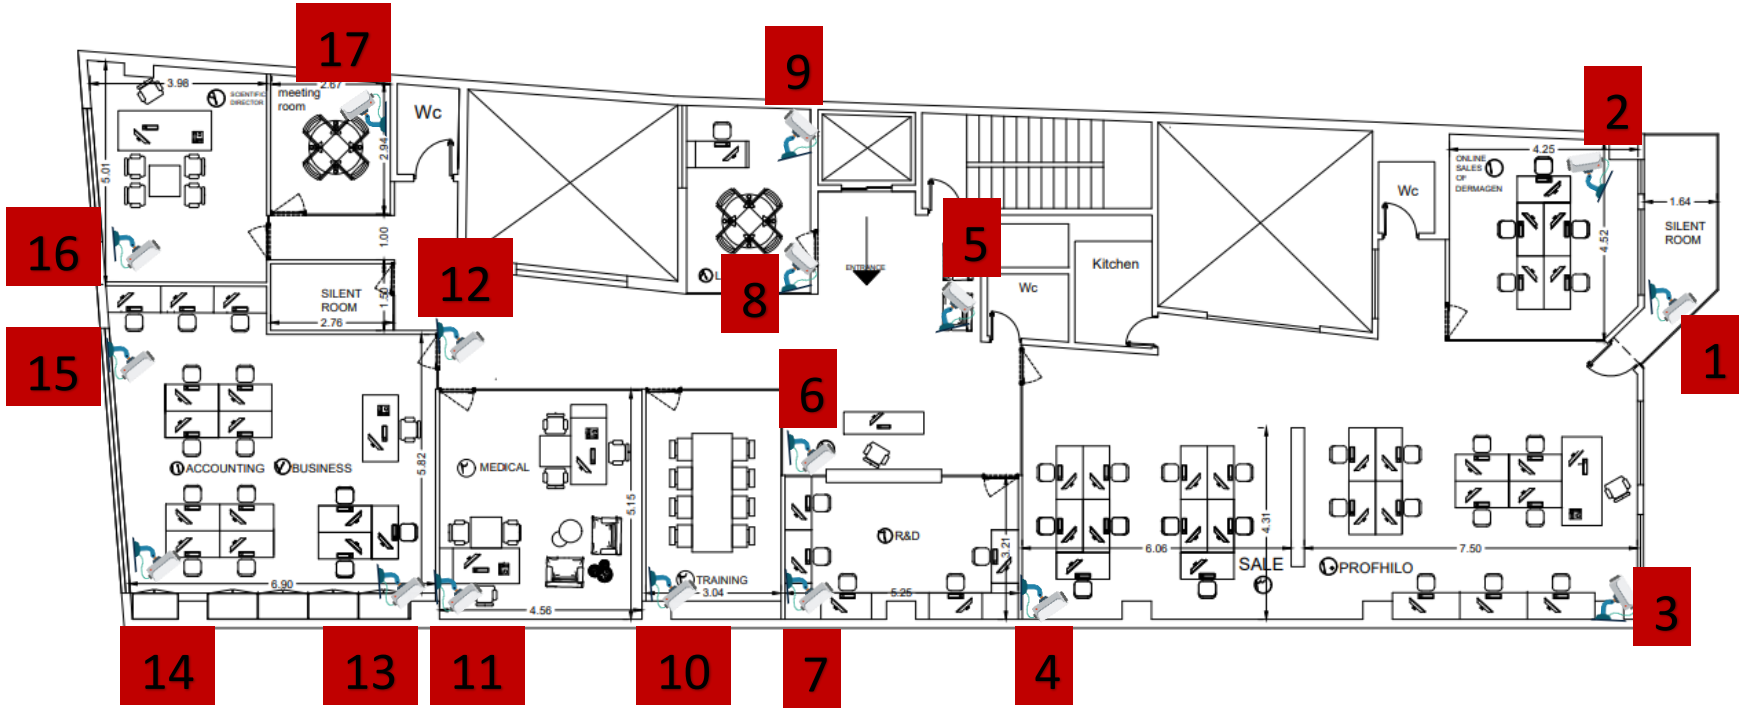
17
9
2
16
12
8
5
1
15
6
14
13
11
10
7
4
3
meeting room
Wc
SILENT ROOM
Kitchen
ONLINE SALES OF DERMAGEN
ACCOUNTING
BUSINESS
MEDICAL
TRAINING
R&D
SALE
PROFHILO